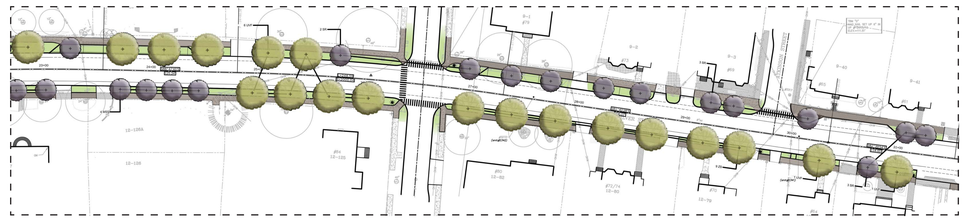

OPTION 2 - No On Street Parking

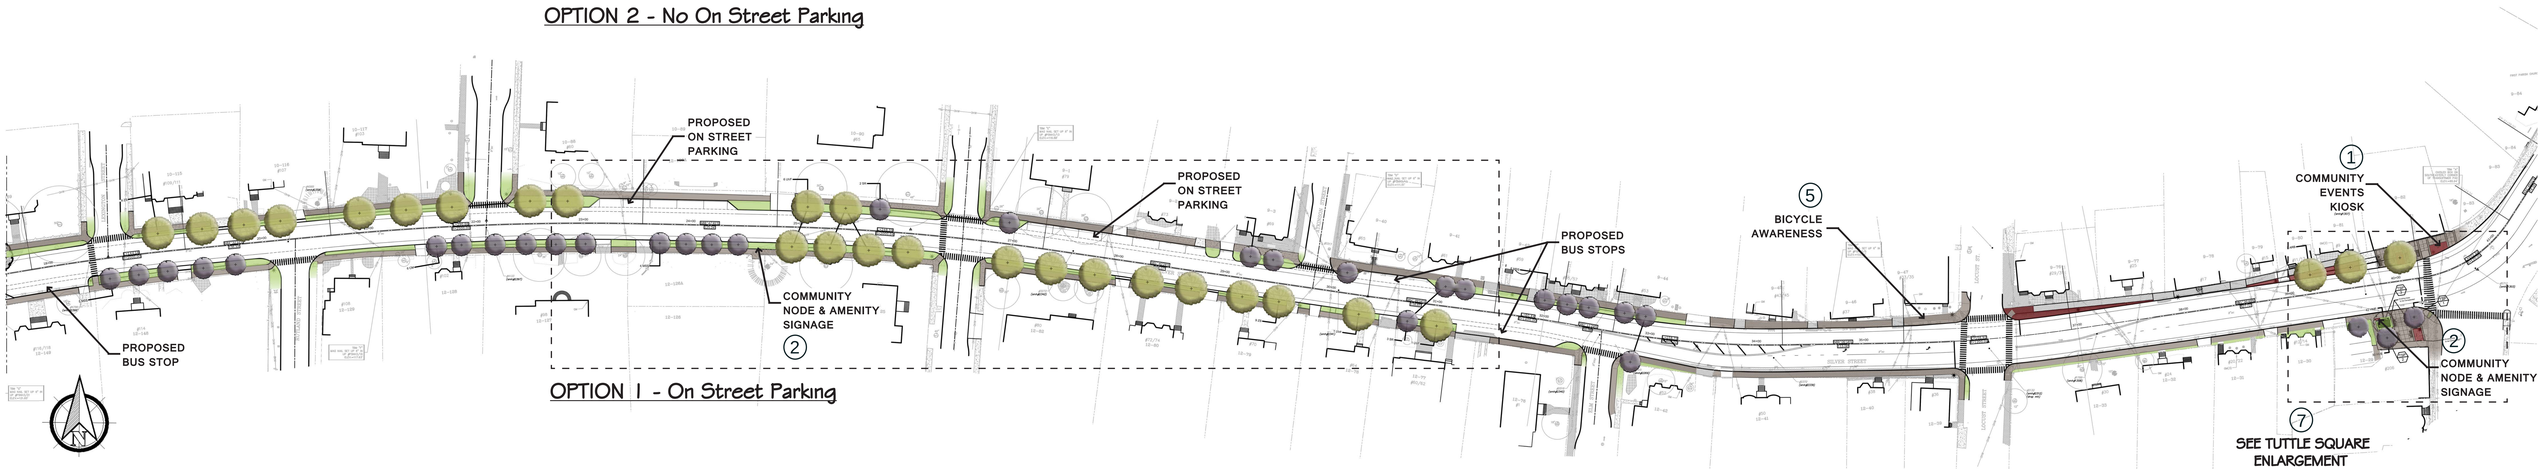

OPTION 1 - On Street Parking

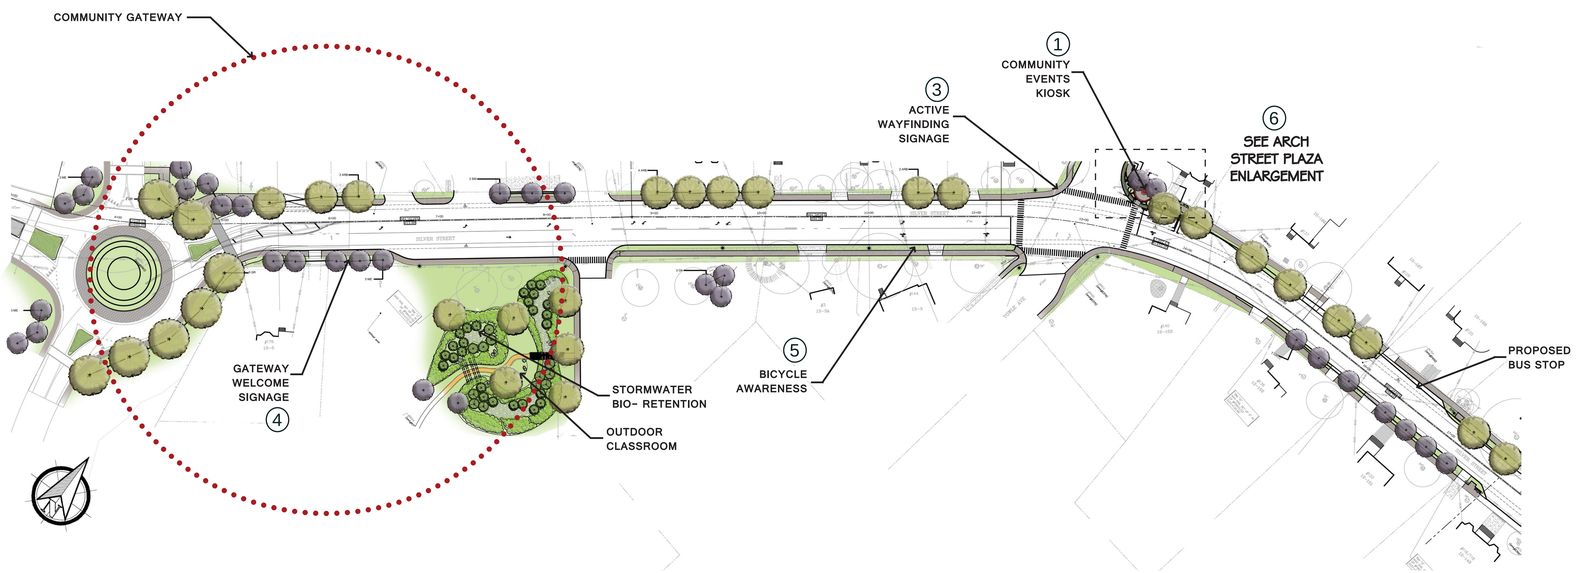

UNDERWOOD engineers

Ironwood design group, LLC

Preliminary Streetscape Plan

Silver Street Reconstruction

Dover, New Hampshire

Date: May 17, 2013
Scale: Not to Scale