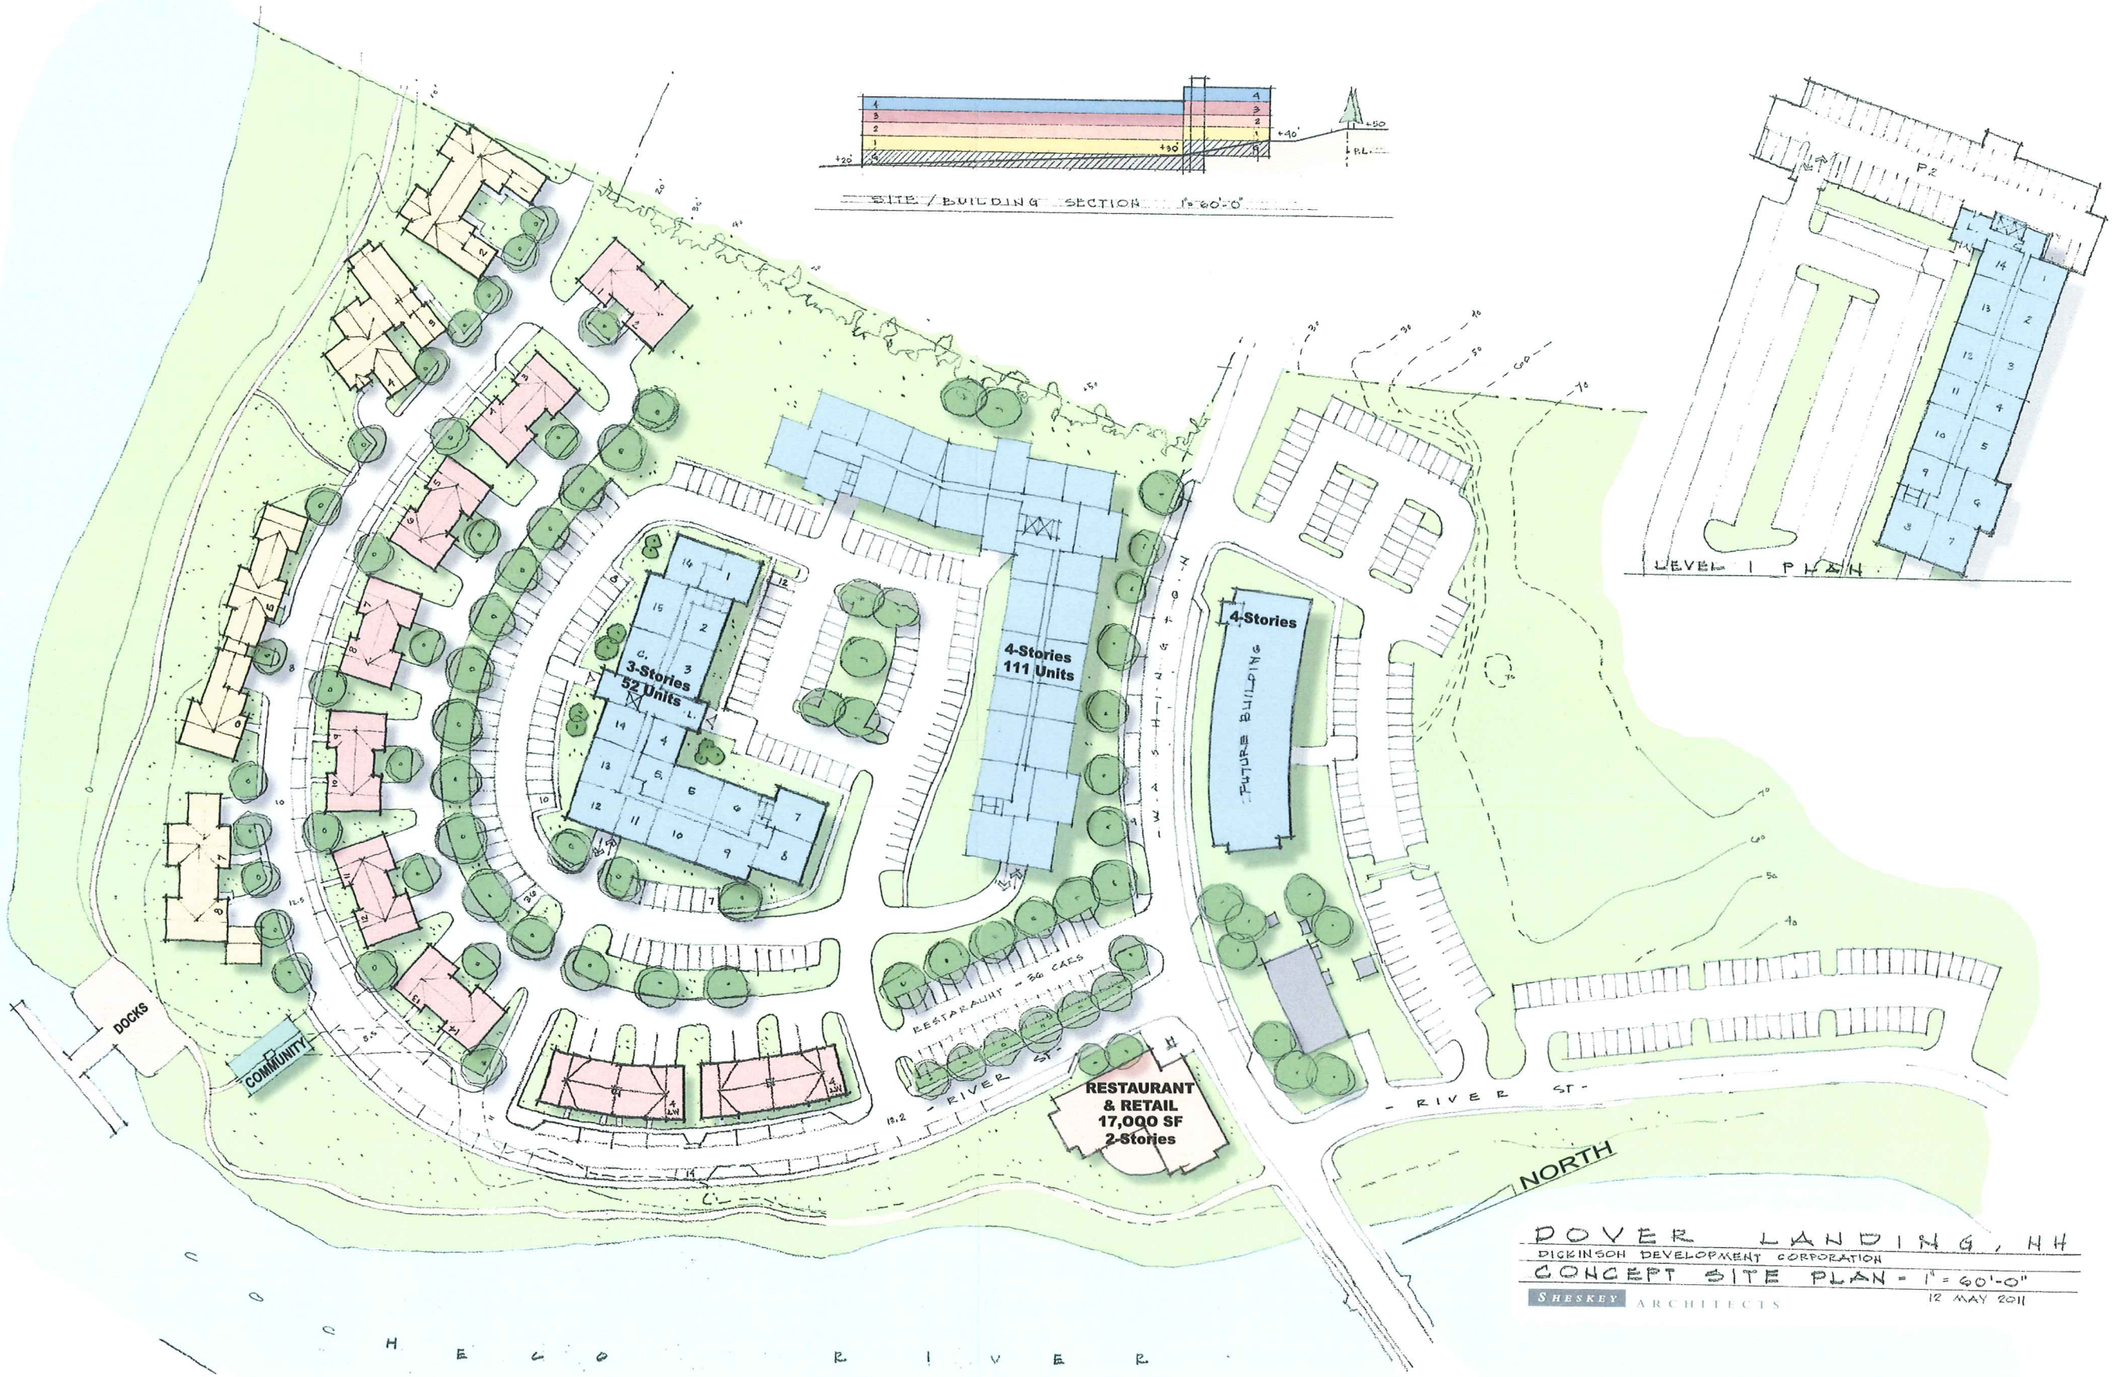
SITE / BUILDING SECTION 1" = 60'-0"
LEVEL 1 PLAN
P2
4-Stories
111 Units
3-Stories
52 Units
4-Stories
FUTURE BUILDING
RESTAURANT - 56 CARS
RESTAURANT
& RETAIL
17,000 SF
2-Stories
DOCKS
COMMUNITY
- RIVER ST -
NORTH
C O C H E C O R I V E R
DOVER LANDING, NH
DICKINSON DEVELOPMENT CORPORATION
CONCEPT SITE PLAN - 1" = 60'-0"
SHESKEY ARCHITECTS
12 MAY 2011