FIG. 14

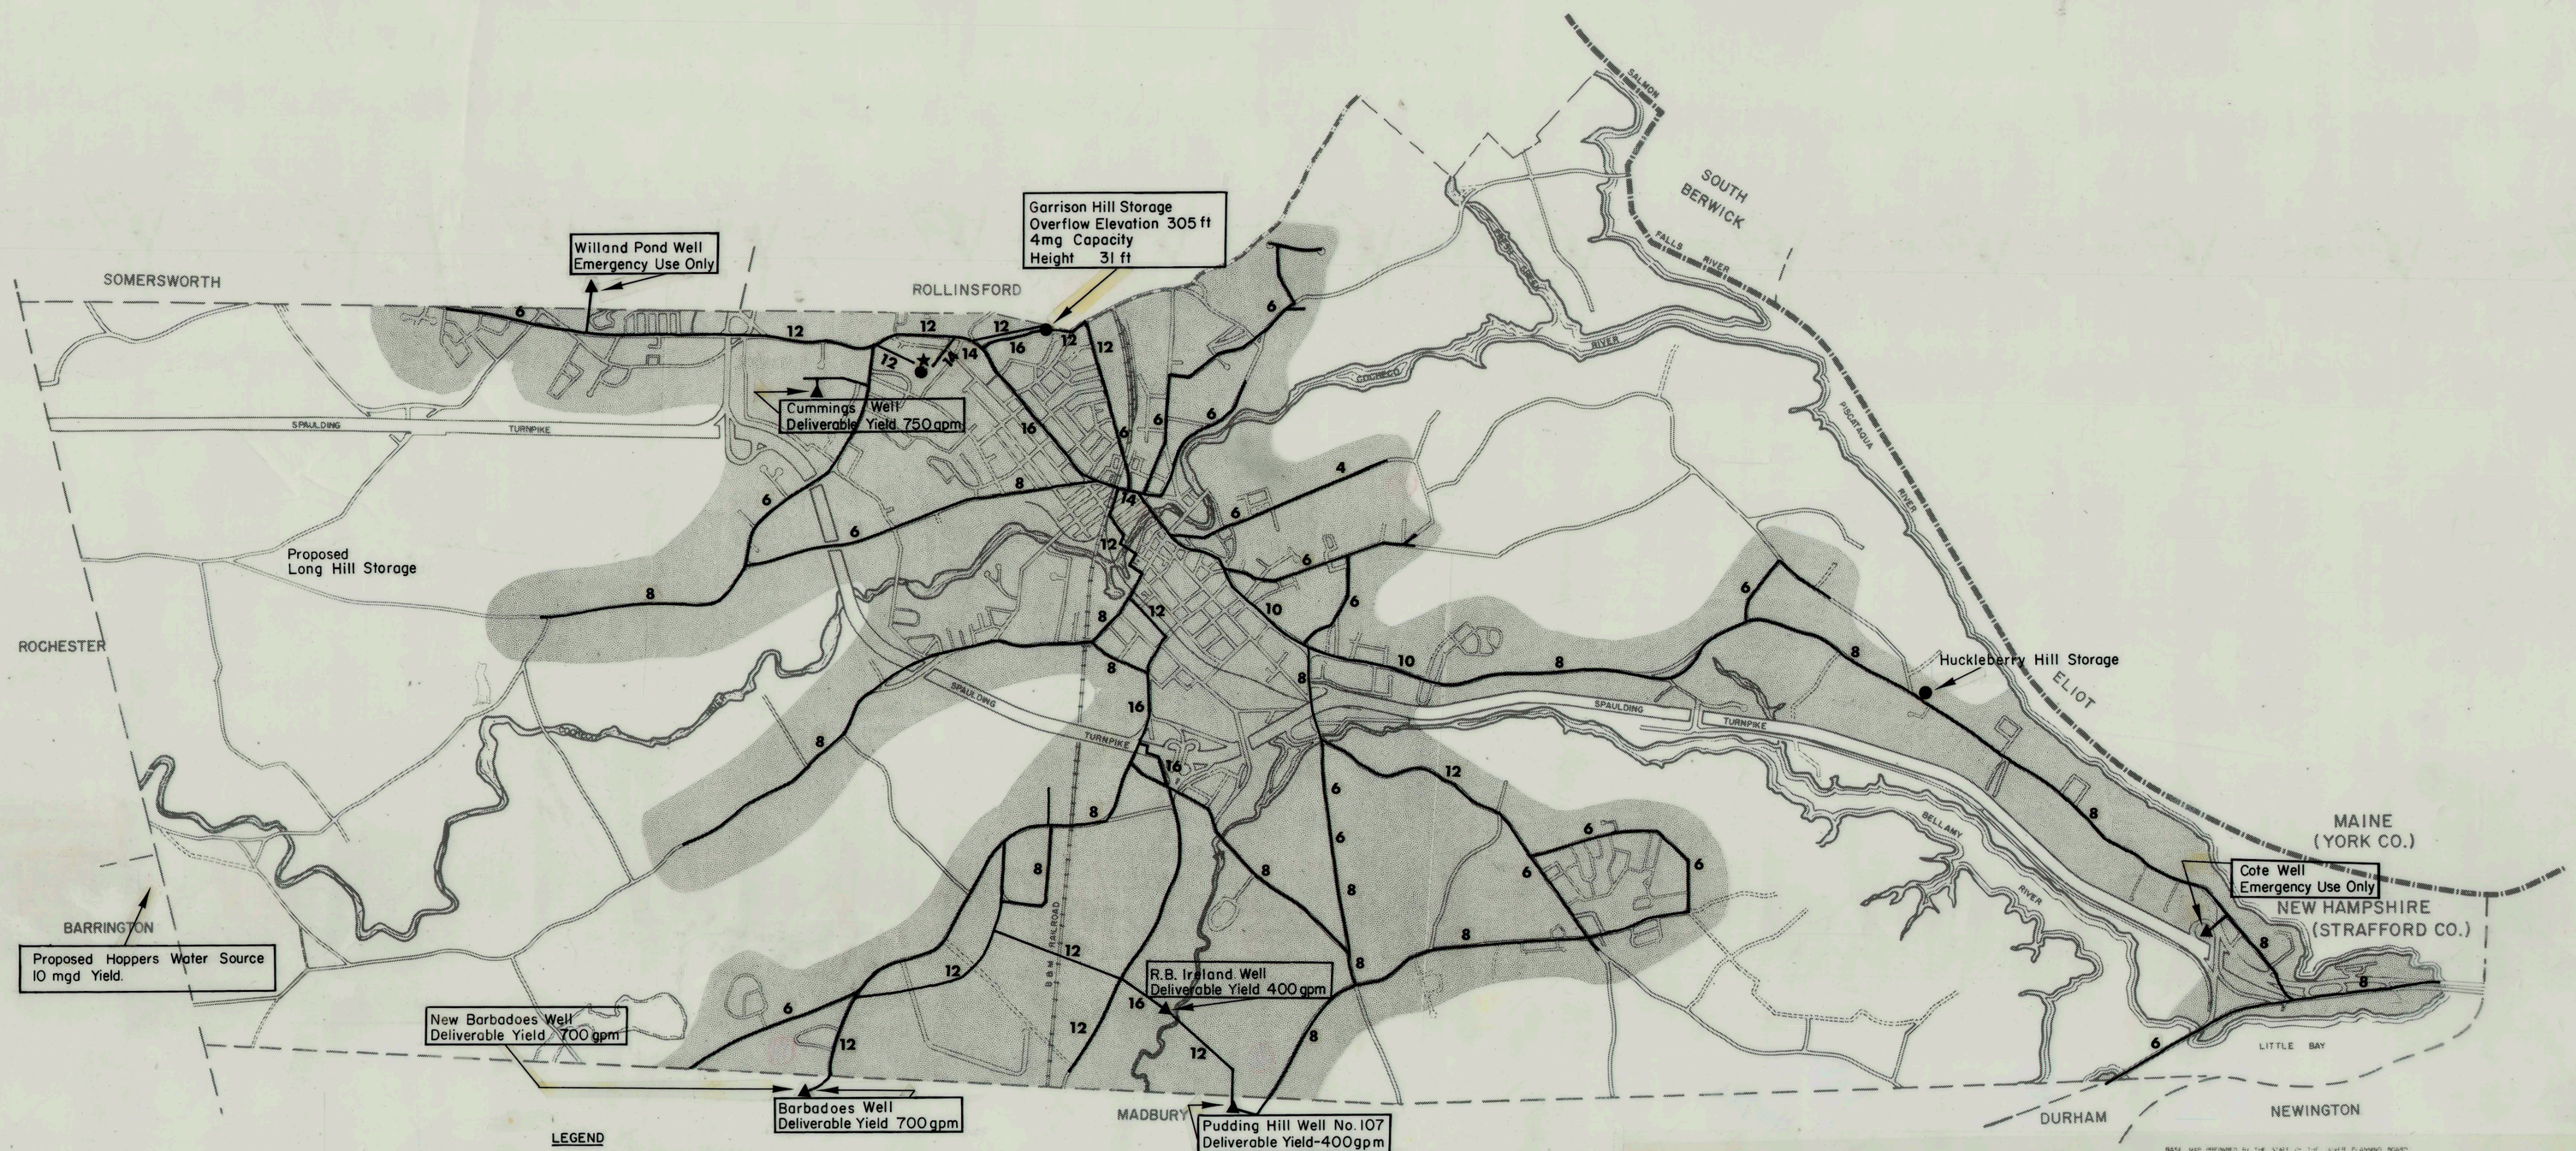

LEGEND

EXISTING FACILITIES	FACILITIES PROPOSED BY DOVER WATER CONSULTANTS
Service Area	Major Water Main
Major Water Main	Storage Facility
Storage Facility	Water Source
Well and Pumping Facility	
Treatment Facility with Pump Station	

Proposed Pressure Zone Boundary

Possible Location, Additional Storage Facility

BASE MAP PREPARED BY THE STAFF OF THE RIVER PLANNING BOARD

DOVER NEW HAMPSHIRE

The preparation of this map was financially aided through a federal grant from the Urban Renewal Administration of the Department of Housing and Urban Development, under the Urban Planning Assistance Program authorized by Section 701 of the Housing Act of 1954 as amended.

WATER

N

SCALE IN FEET
0 1000 2000 3000

September, 1969

METCALF & EDDY, INC. ▲ ENGINEERS & PLANNERS ▲ BOSTON NEW YORK PALO ALTO CINCINNATI